


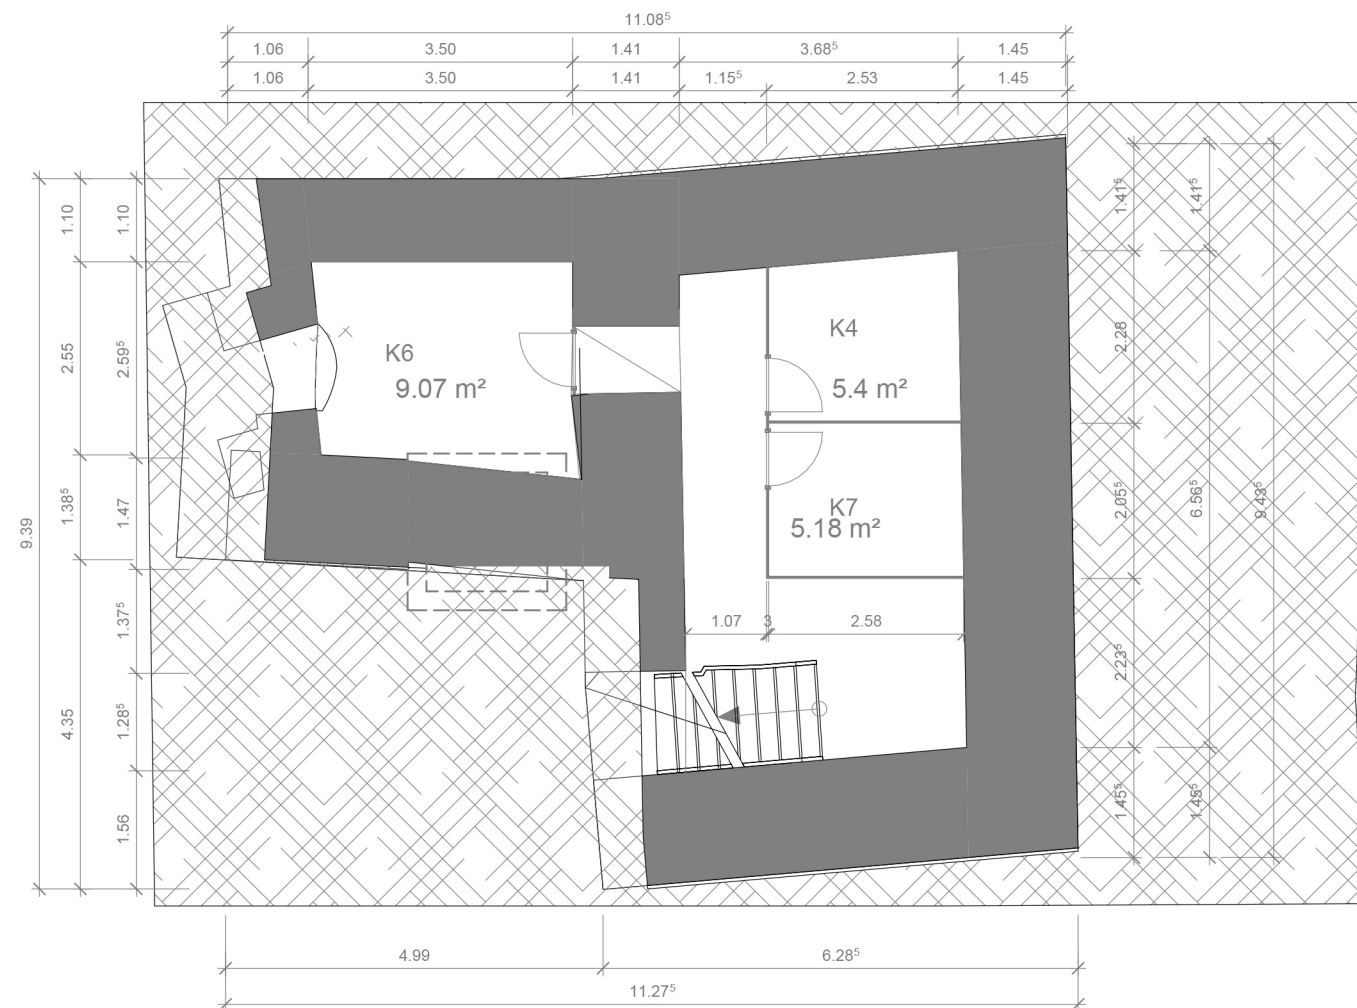

1 5 6 7 1 Dompropstei 7 Merseburg

1 : 100

22/03/2023


Dr. Gottschalk Investment
Schlossstr. 19
82031 Grünwald

Harba
KG

B5. 0 1

M architekten ingenieure UG A.-v.-Harnack-Str. 21 06114 Halle



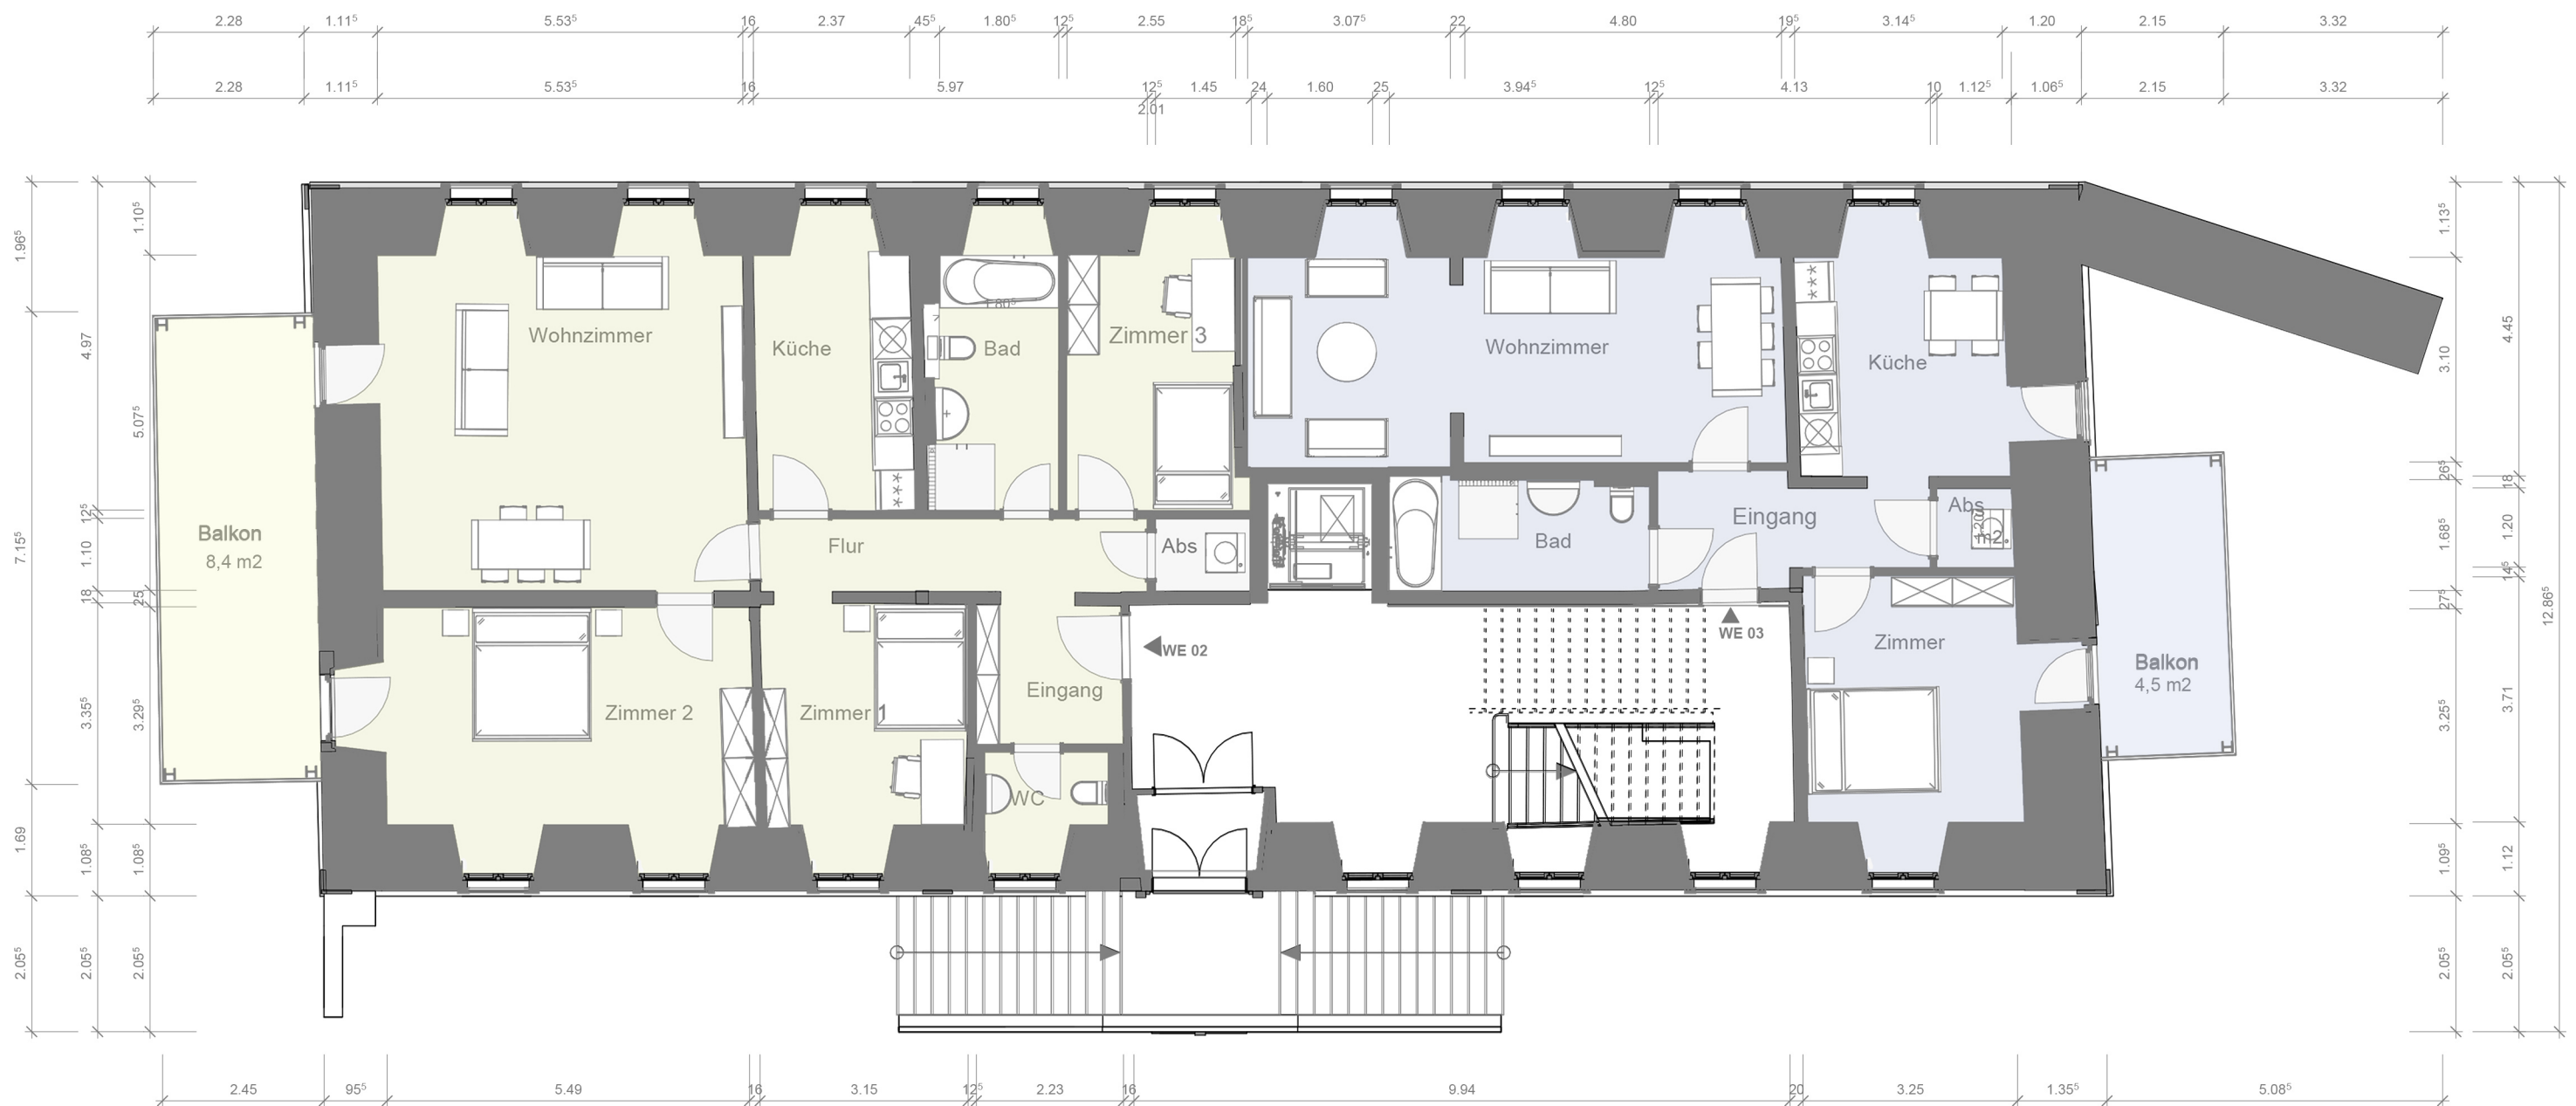

1 5 6 7 1 Dompropstei 7 Merseburg

1 : 100

22/03/2023

Dr. Gottschalk Investment
Schlossstr. 19
82031 Grünwald

Harba
1.OG

B5. 0 3

M architekten ingenieure UG

A.-v.-Harnack-Str. 21

06114 Halle






1 5 6 7 1 Dompropstei 7 Merseburg
Dr. Gottschalk Investment
Schlossstr. 19
82031 Grünwald
M architekten ingenieure UG

1 : 100
Harba
2.OG
A.-v.-Harnack-Str. 21

22/03/2023
B5. 0 4
06114 Halle



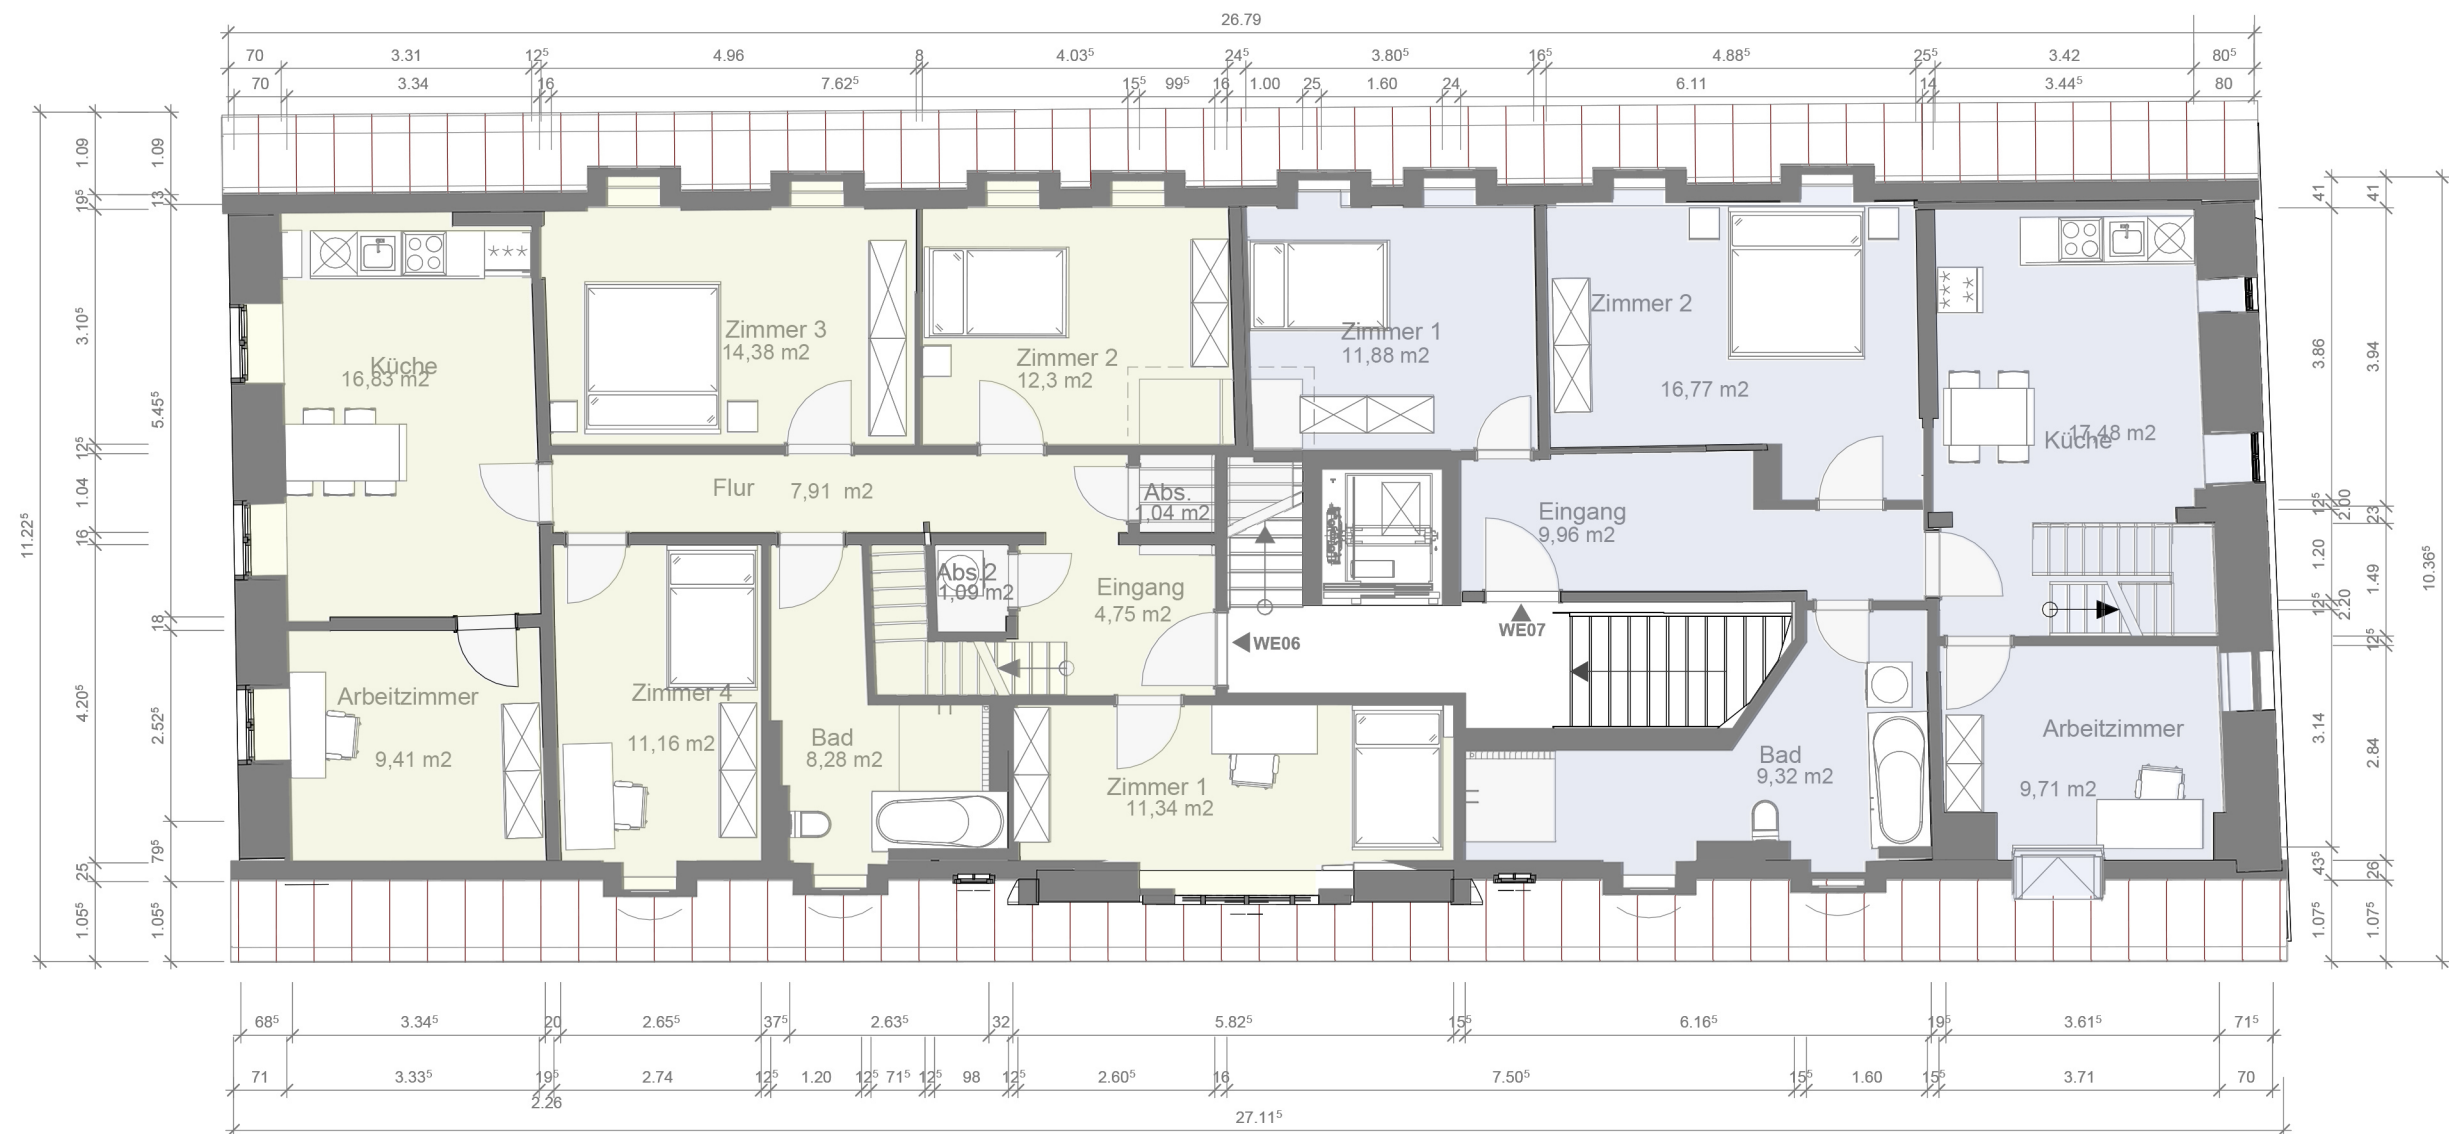

1 5 6 7 1 Dompropstei 7 Merseburg

1 : 100

22/03/2023

Dr. Gottschalk Investment
Schlossstr. 19
82031 Grünwald

Harba
DG


B5. 0 5

M architekten ingenieure UG

A.-v.-Harnack-Str. 21

06114 Halle





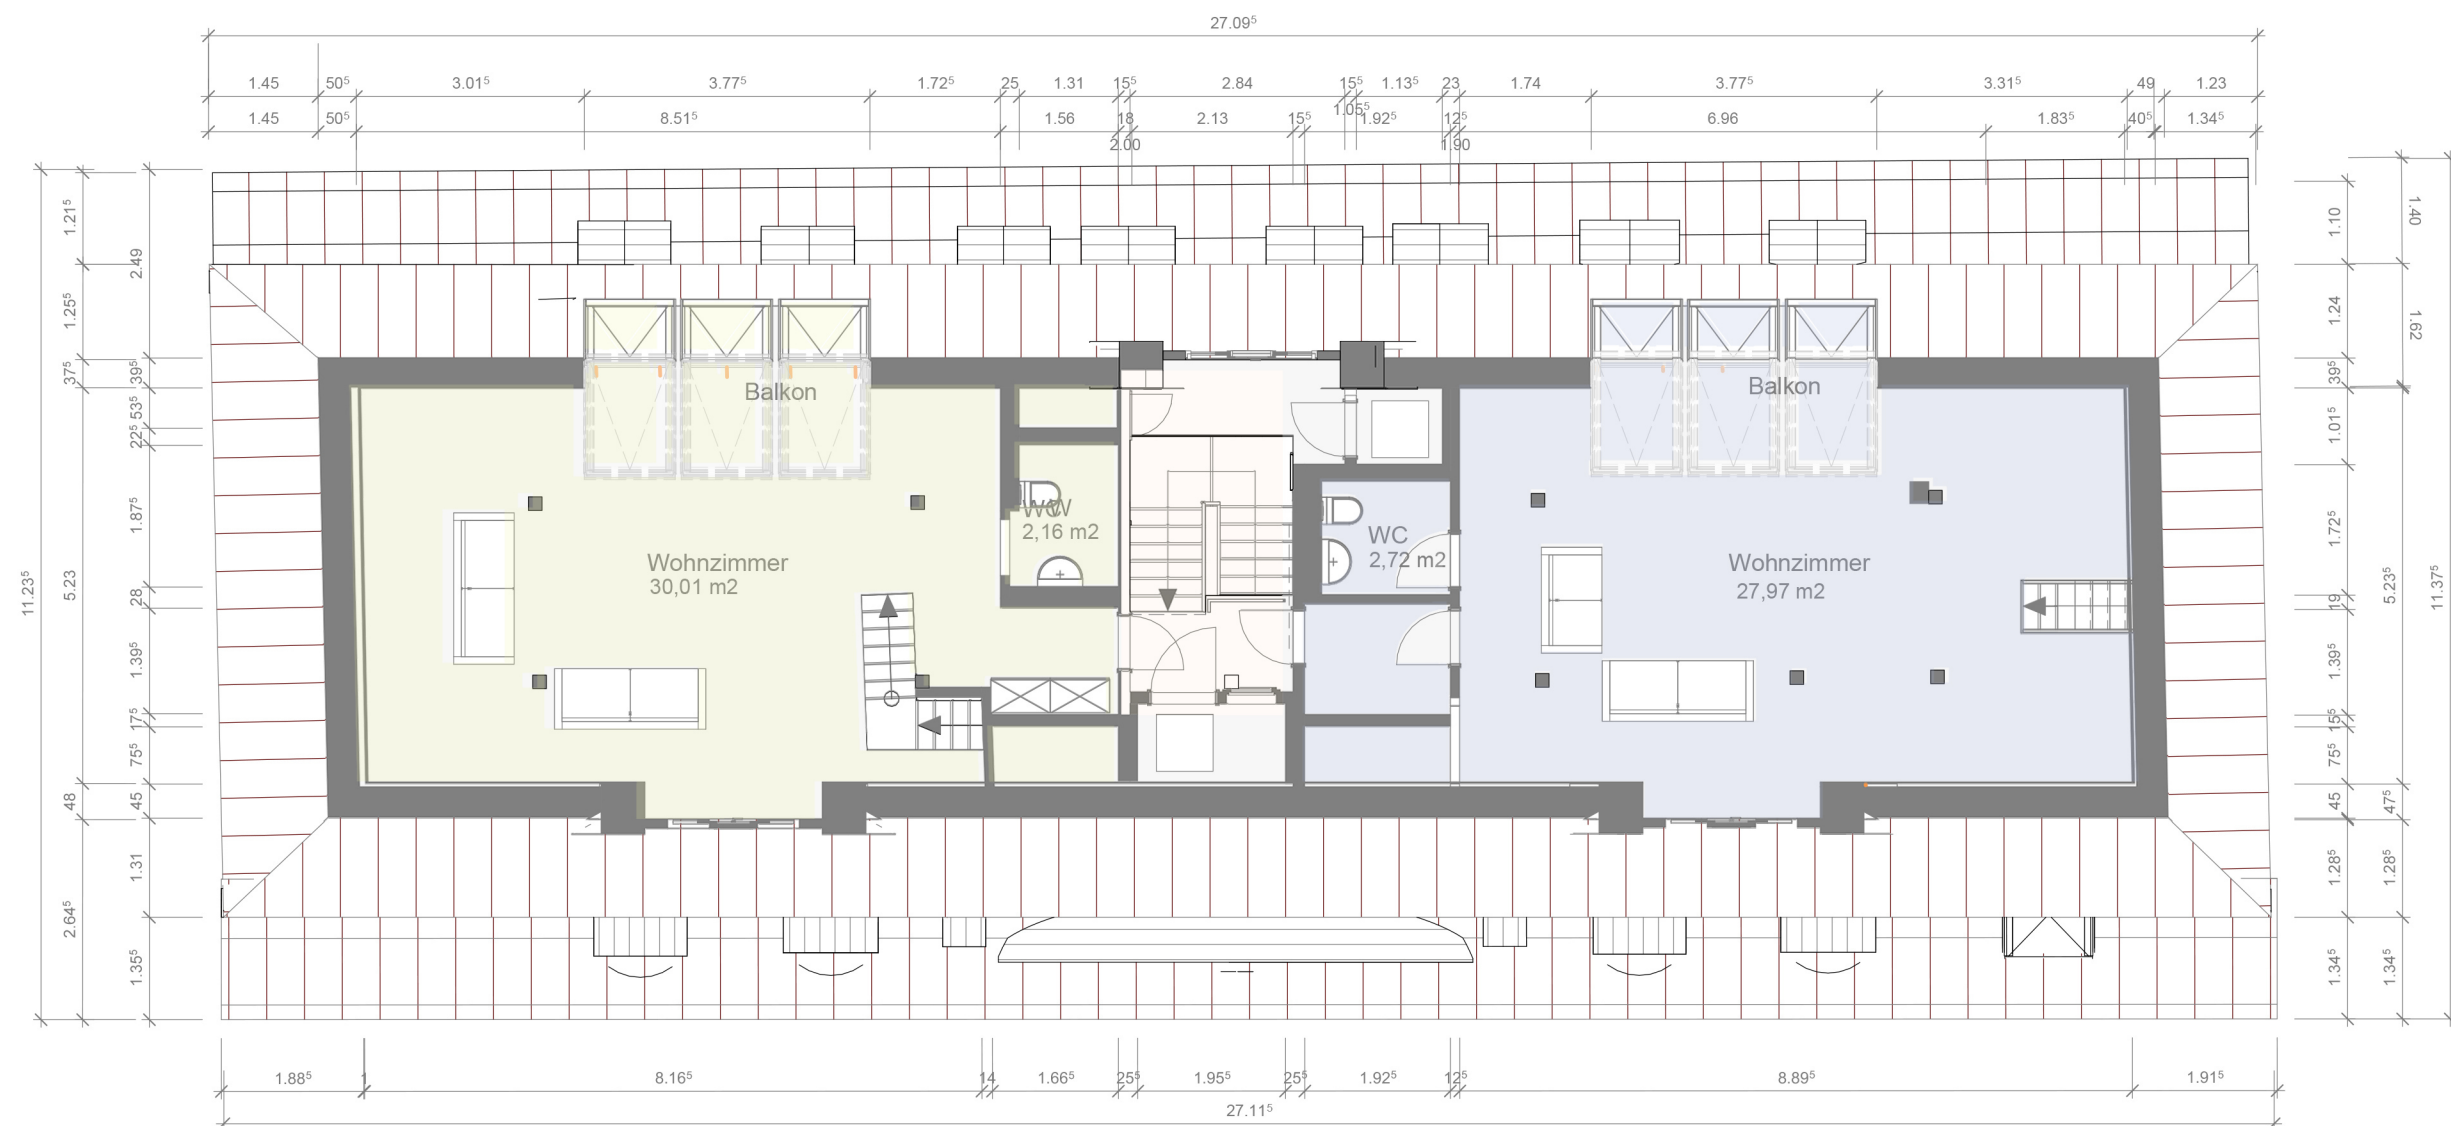


1 5 6 7 1 Dompropstei 7 Merseburg
Dr. Gottschalk Investment
Schlossstr. 19
82031 Grünwald
M architekten ingenieure UG

1 : 100
Harba
Spitzboden
A.-v.-Harnack-Str. 21

22/03/2023
B5. 0 6
06114 Halle

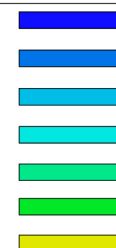

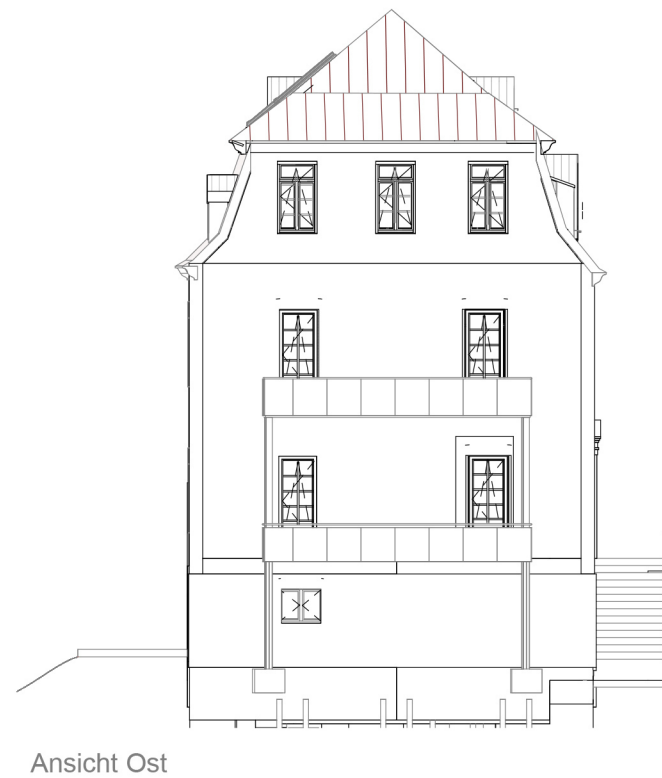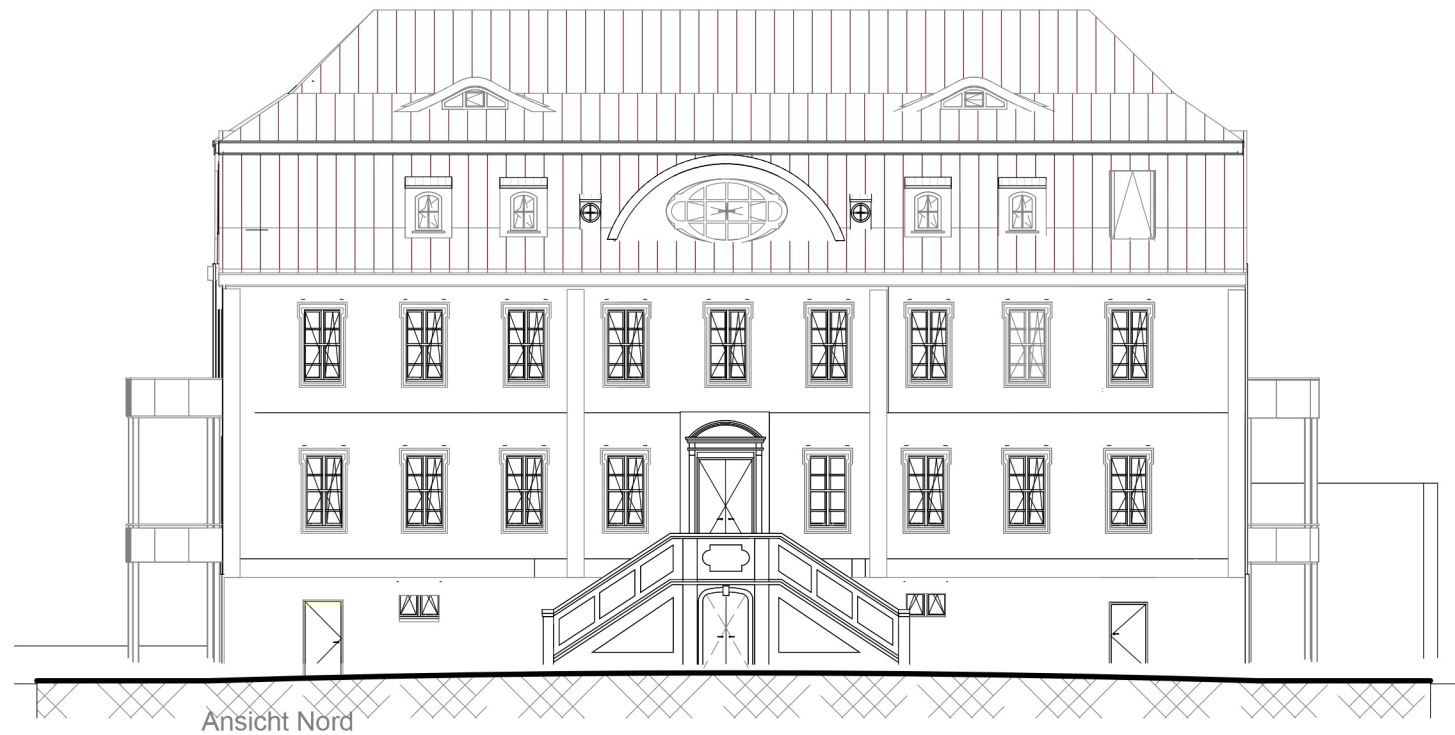

1 5 6 7 1 Dompropstei 7 Merseburg

1 : 200

22/03/2023

Dr. Gottschalk Investment
Schlossstr. 19
82031 Grünwald

Harba B5. 0 7
Ansicht Nord- Ansicht
Ost

M architekten ingenieure UG A.-v.-Harnack-Str. 21 06114 Halle

